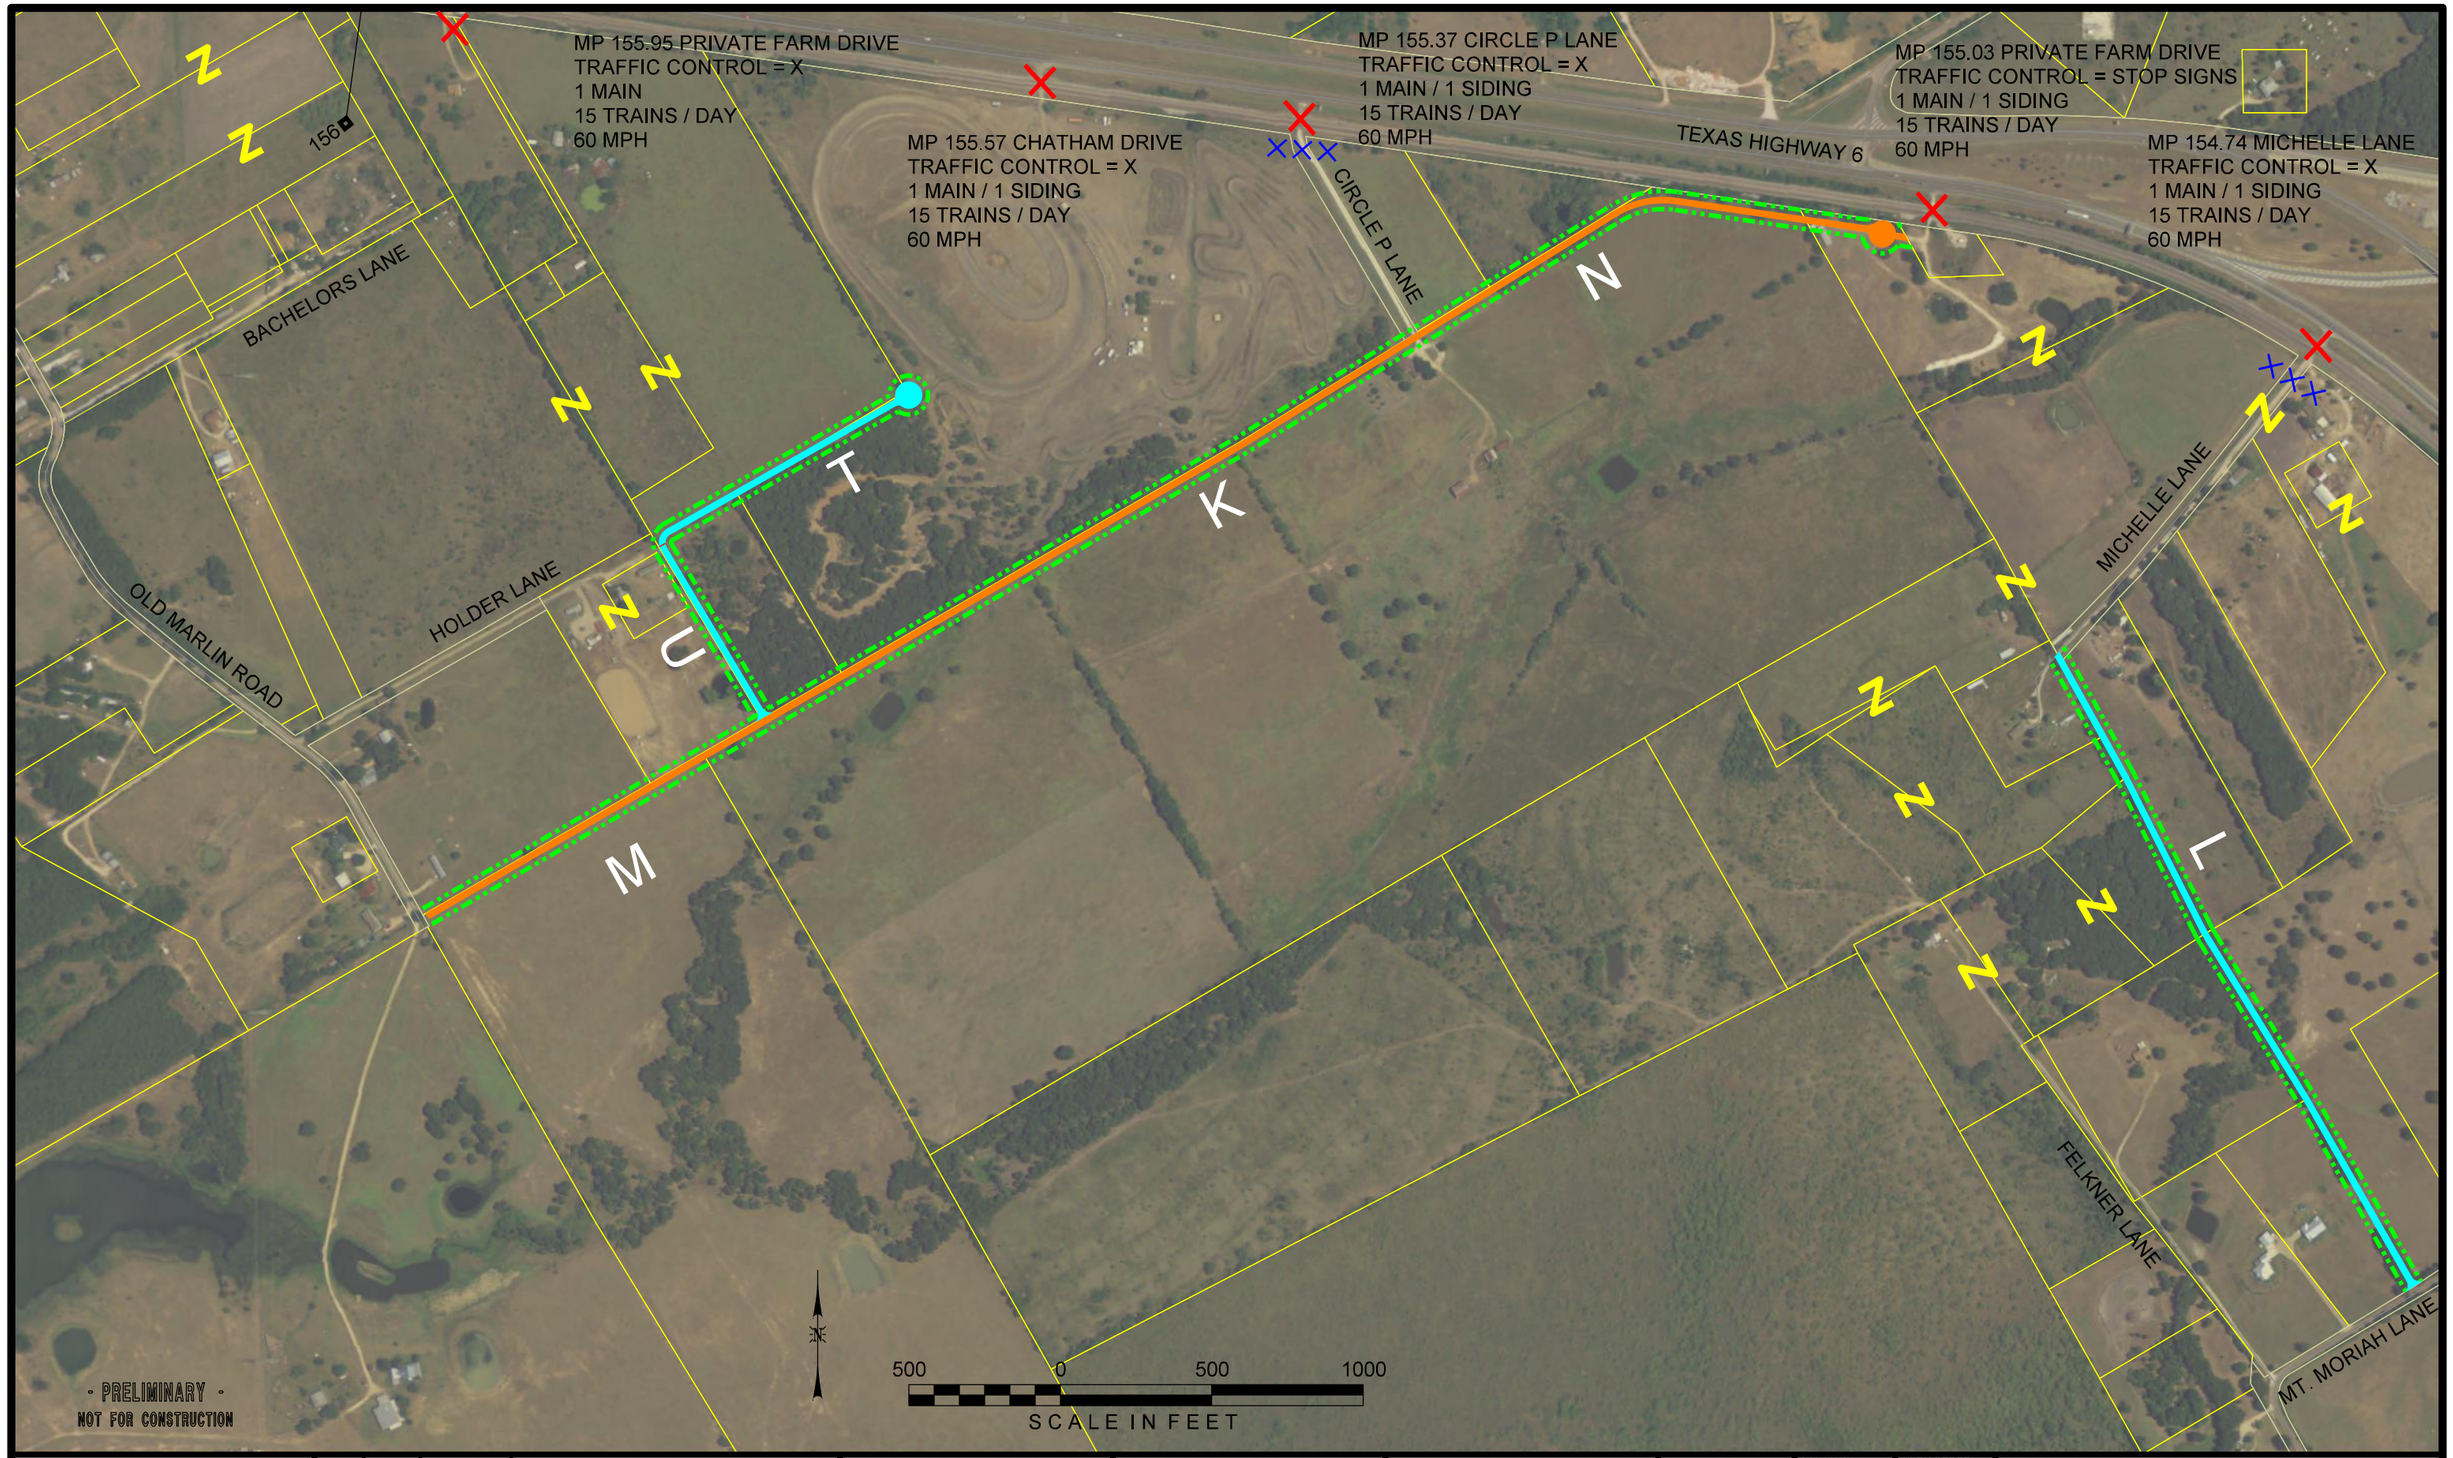

WARNING !
FIBER OPTIC CABLE
ON RAILROAD R-O-W
CALL BEFORE YOU DIG
1-800-336-9193

REV. #	BY	DATE	DESCRIPTION

TRAFFIC CONTROL:
B - BELLS
F - FLASHERS
G - GATES
X - CROSSBUCKS

LEGEND:
PAVED
GRAVEL
R.O.W.
SAME OWNER OF PARCEL
CLOSE AT GRADE CROSSING
BARRICADE

OLSSON ASSOCIATES
2120 South 72nd Street, Suite 1400
Omaha, NE 68124-6316
TEL 402.341.1116
FAX 402.341.5895
www.oaconsulting.com

UNION PACIFIC

DRAWN BY: MPG
CHECKED BY: TGE
DATE: 1-30-12
SCALE: AS SHOWN
WORK ORDER:
PID:
BUDGET REF:
SHEET NUMBER 05 of 05

UNION PACIFIC RAILROAD
Office of Assistant Vice President
Engineering Design

LOCATION & DESCRIPTION:
UPRR CROSSING CLOSURES
WACO TO HARRISON
TEXAS

SHEET TITLE:
EXHIBIT 5

6/28 mtg map

WARNING !
FIBER OPTIC CABLE ON RAILROAD R-O-W
CALL BEFORE YOU DIG
1-800-336-9193

REV. #	BY	DATE	DESCRIPTION

TRAFFIC CONTROL:
B - BELLS
F - FLASHERS
G - GATES
X - CROSSBUCKS

LEGEND:
PAVED
GRAVEL
R.O.W.
SAME OWNER OF PARCEL
CLOSE AT GRADE CROSSING
BARRICADE

OLSSON ASSOCIATES
2120 South 72nd Street, Suite 1400
Omaha, NE 68124-8318
TEL 402.341.1116
FAX 402.341.5895
www.oaconsulting.com

UNION PACIFIC

DRAWN BY: TEP	WORK ORDER:
CHECKED BY: TGE	PID:
DATE: 1-30-12	BUDGET REF:
SCALE: AS SHOWN	SHEET NUMBER 05 of 05

UNION PACIFIC RAILROAD
Office of Assistant Vice President
Engineering Design

LOCATION & DESCRIPTION: UPRR CROSSING CLOSURES WACO TO HARRISON TEXAS

SHEET TITLE: EXHIBIT 5